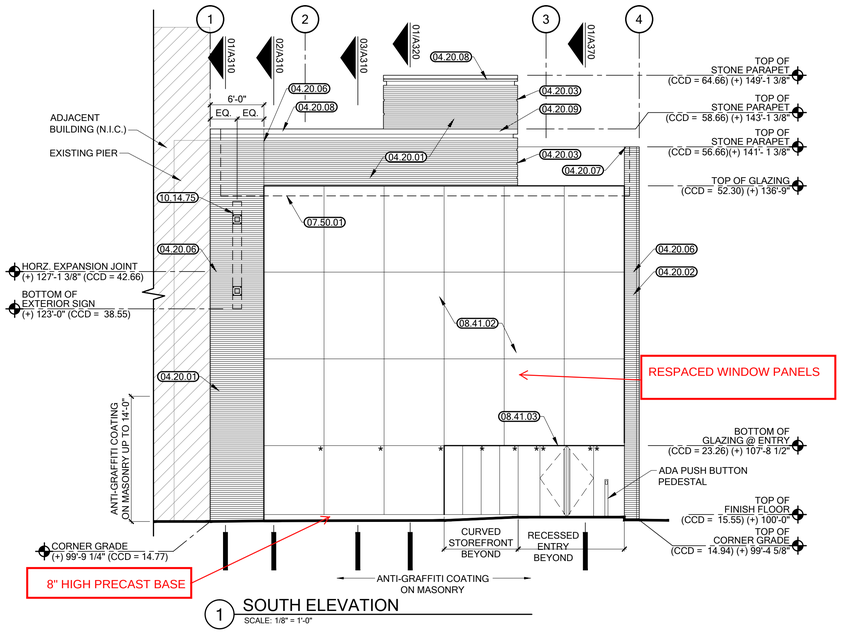

1 SOUTH ELEVATION
SCALE: 1/8" = 1'-0"

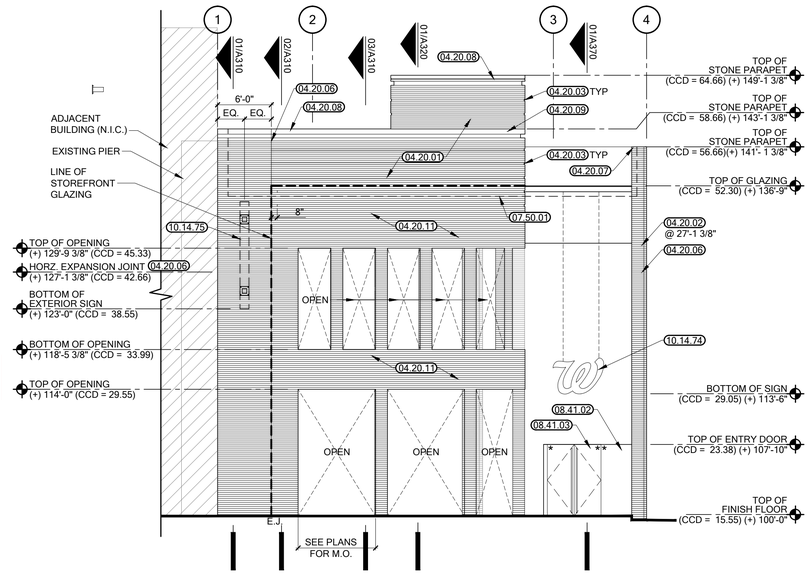

3 SOUTH ELEVATION BEYOND EXTERIOR GLAZING
SCALE: 1/8" = 1'-0"

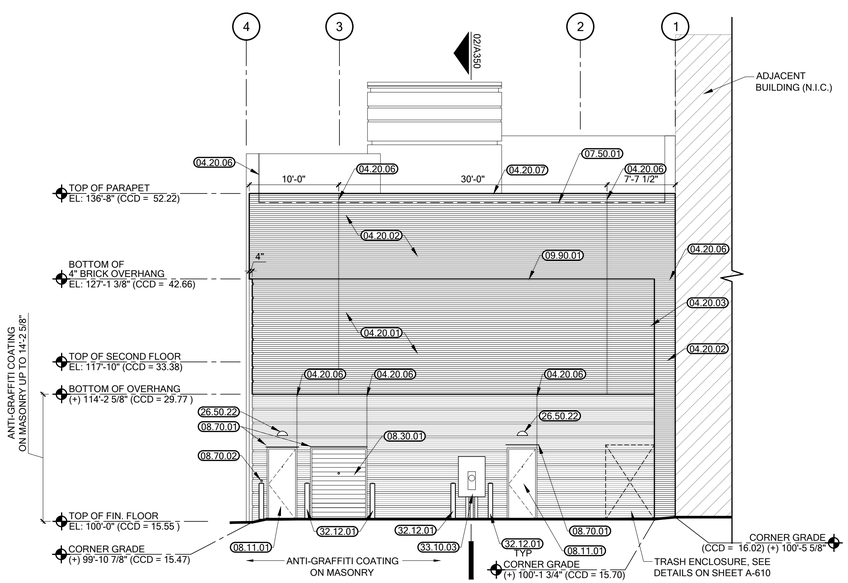

2 NORTH ELEVATION
SCALE: 1/8" = 1'-0"

NOTE:
NEW EXTERIOR BUILDING SIGNAGE. REFER TO SIGN VENDOR DRAWINGS, UNDER SEPARATE PERMIT. EXTERIOR SIGNAGE SHOWN FOR REFERENCE ONLY.

REFERENCED KEY NOTES

03.30.01	LINE OF BRICK LEDGE IN POURED FOUNDATION.
04.20.01	"TYPE 1" MODULAR SIZE FACE BRICK. 1/2 RUNNING BOND. COLOR: RED COMMONS. MANUF: COLONIAL BRICK CO.
04.20.02	"TYPE 2" MODULAR SIZE FACE BRICK. 1/2 RUNNING BOND. COLOR: RED BLEND MANUF: ENDICOTT
04.20.03	1" RECESSED BRICK BAND. PROVIDE SOLID BRICK UNITS ABOVE AND BELOW BANDS.
04.20.05	ARCHITECTURAL CAST STONE SILL BASE WITH WASH (4' LENGTH TYP.- FOLLOW ELEVATION FOR JOINT PLACEMENT). COLOR TO MATCH ENDICOTT RED BLEND.
04.20.06	EXPANSION JOINT (E.J.) W/ BACKER ROD AND SEALANT- COLOR TO MATCH ADJACENT MATERIAL.
04.20.07	ARCHITECTURAL CAST STONE PARAPET CAP (4' LENGTH TYP.- 5' MAX). PROVIDE APPROPRIATE LENGTH AT EXPANSION JOINTS. SEE WALL SECTIONS FOR SIZES. COLOR TO MATCH ENDICOTT RED BLEND.
04.20.08	ARCHITECTURAL CAST STONE PARAPET CAP. COLOR TO MATCH INDIANA LIMESTONE.
04.20.09	ARCHITECTURAL CAST STONE ACCENT BAND. COLOR TO MATCH INDIANA LIMESTONE.
04.20.10	THRU-WALL CMU UNITS IN 1/2 RUNNING BOND
04.20.11	"TYPE 1" THIN BRICK. 1/2 RUNNING BOND, PROVIDE PREFORMED CORNERS COLOR: RED COMMONS. MANUF: COLONIAL BRICK CO.
05.10.01	SIGN SUPPORT BY G.C. SEE SHEET A-720.
07.50.01	ROOF LINE BEHIND (HEIGHT @ PARAPET). SEE SHEET A-131.
07.60.02	SHEET METAL COPOING OVER THRU-WALL MASONRY UNITS.
07.60.03	SHEET METAL SCUPPER THROUGH MASONRY PARAPET.
08.11.01	METAL DOORS & FRAMES: PAINT TO MATCH ADJACENT BRICK.
08.30.01	PREFINISHED OVER-HEAD COILING DOCK DOOR.
08.41.01	CLEAR 9/16" LAMINATED, "BONE WHITE" BUTT-GLAZED STOREFRONT SYSTEM BY RAREFORM 847-804-1000. PROVIDE LAMINATED GLASS AT ALL GLAZING BELOW 7'-0".
08.41.02	CLEAR 9/16" LAMINATED, BUTT-GLAZED STOREFRONT SYSTEM OVER "BONE WHITE" STRUCTURAL FRAME BY RAREFORM 847-804-1000. PROVIDE LAMINATED GLASS AT ALL GLAZING BELOW 7'-0".
08.41.03	¾" CLEAR GLAZING WITH LAMINATED CLEAR INTERLAYER.
08.70.01	RAIN SHIELD AT DOOR OPENING.
08.70.02	DOORBELL @ 4'-0" A.F.F.
09.90.01	PAINT LINTELS TO MATCH BRICK.
10.14.74	HANGING RED "W" SIGN, INTERNALLY ILLUMINATED. SEE DETAILS ON SHEET A-720
10.14.75	PRIOR TO FABRICATING SIGNS. FIELD VERIFY THE LOCATION OF STEEL STRUCTURE LOCATED BEHIND SIGNS SO THAT ELECTRICAL FEEDS CAN BE PROPERLY LOCATED IN ORDER TO CLEAR STRUCTURE.
21.10.01	RECESSED FLUSH FIRE DEPARTMENT SIAMESE CONNECTION WITH FITTINGS @ 36"-42" ABOVE FINISHED GRADE. CONSULT WITH LOCAL FIRE DEPARTMENT.
22.10.12	WH-1, WALL HYDRANT
26.50.22	WALL MOUNTED LIGHT. SEE ELECTRICAL DRAWINGS.

Walgreens
FACILITIES PLANNING
DESIGN AND ENGINEERING
104 WILMOT ROAD
DEERFIELD, IL 60015-5195

I HEREBY CERTIFY THAT THIS PLAN AND SPECIFICATION WAS PREPARED BY ME OR UNDER MY DIRECT SUPERVISION AND THAT I AM A DULY LICENSED ARCHITECT OR ENGINEER UNDER THE LAWS OF THE STATE OF ILLINOIS AS SIGNIFIED BY MY HAND AND SEAL.

NO.	DATE	BY	DESCRIPTION
1	6/7/13	RA	ISSUE FOR PERMIT AND BID

REVISIONS

DRAWING TITLE: EXTERIOR ELEVATIONS
SCALE: AS SHOWN
PROJECT NO. 24415350
STORE NO. 15350
WALGREENS
834 WEST ARMITAGE AVE
CHICAGO, IL
DRAWN BY: RA
DATE: 1/9/13
REVIEWED: TT

A-211